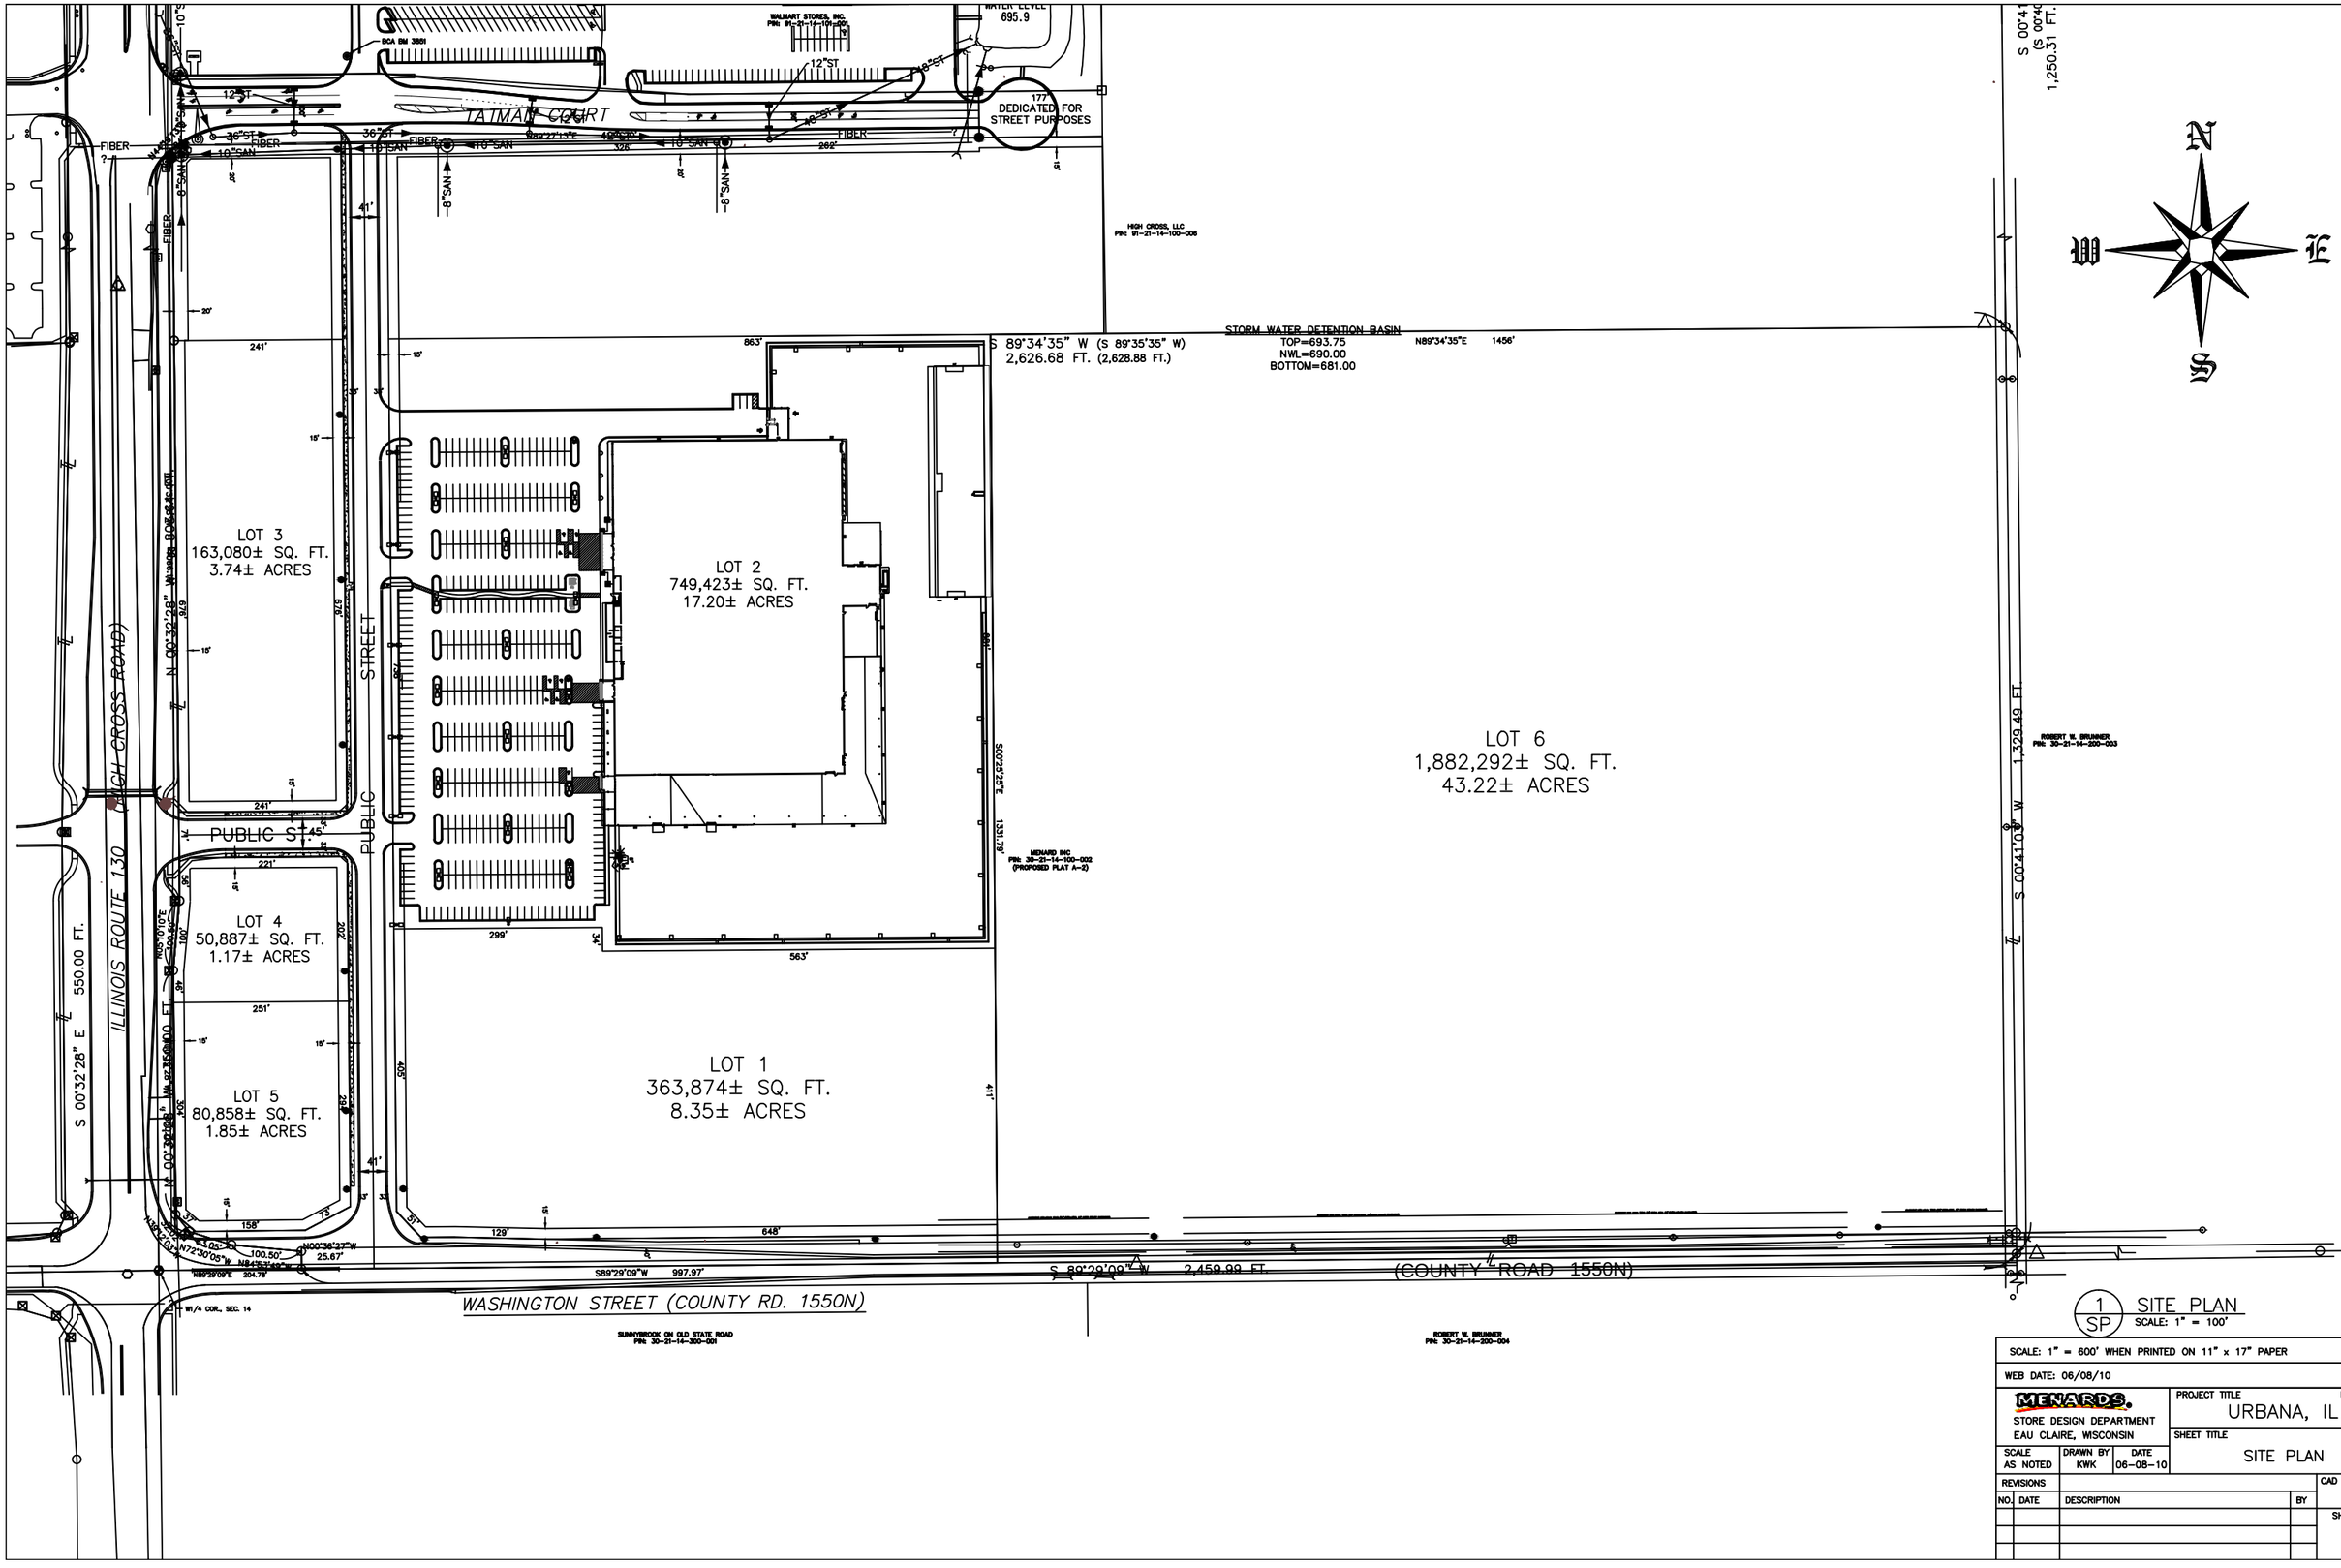

1 SP SITE PLAN
SCALE: 1" = 100'

SCALE: 1" = 600' WHEN PRINTED ON 11" x 17" PAPER

WEB DATE: 06/08/10

MENARDS.
STORE DESIGN DEPARTMENT
EAU CLAIRE, WISCONSIN

PROJECT TITLE P5 2001
URBANA, IL

SHEET TITLE
SITE PLAN

SCALE	DRAWN BY	DATE
AS NOTED	KWK	06-08-10

REVISIONS				CAD DWG NAME
NO.	DATE	DESCRIPTION	BY	Urbana
				SHEET NO.
				SP